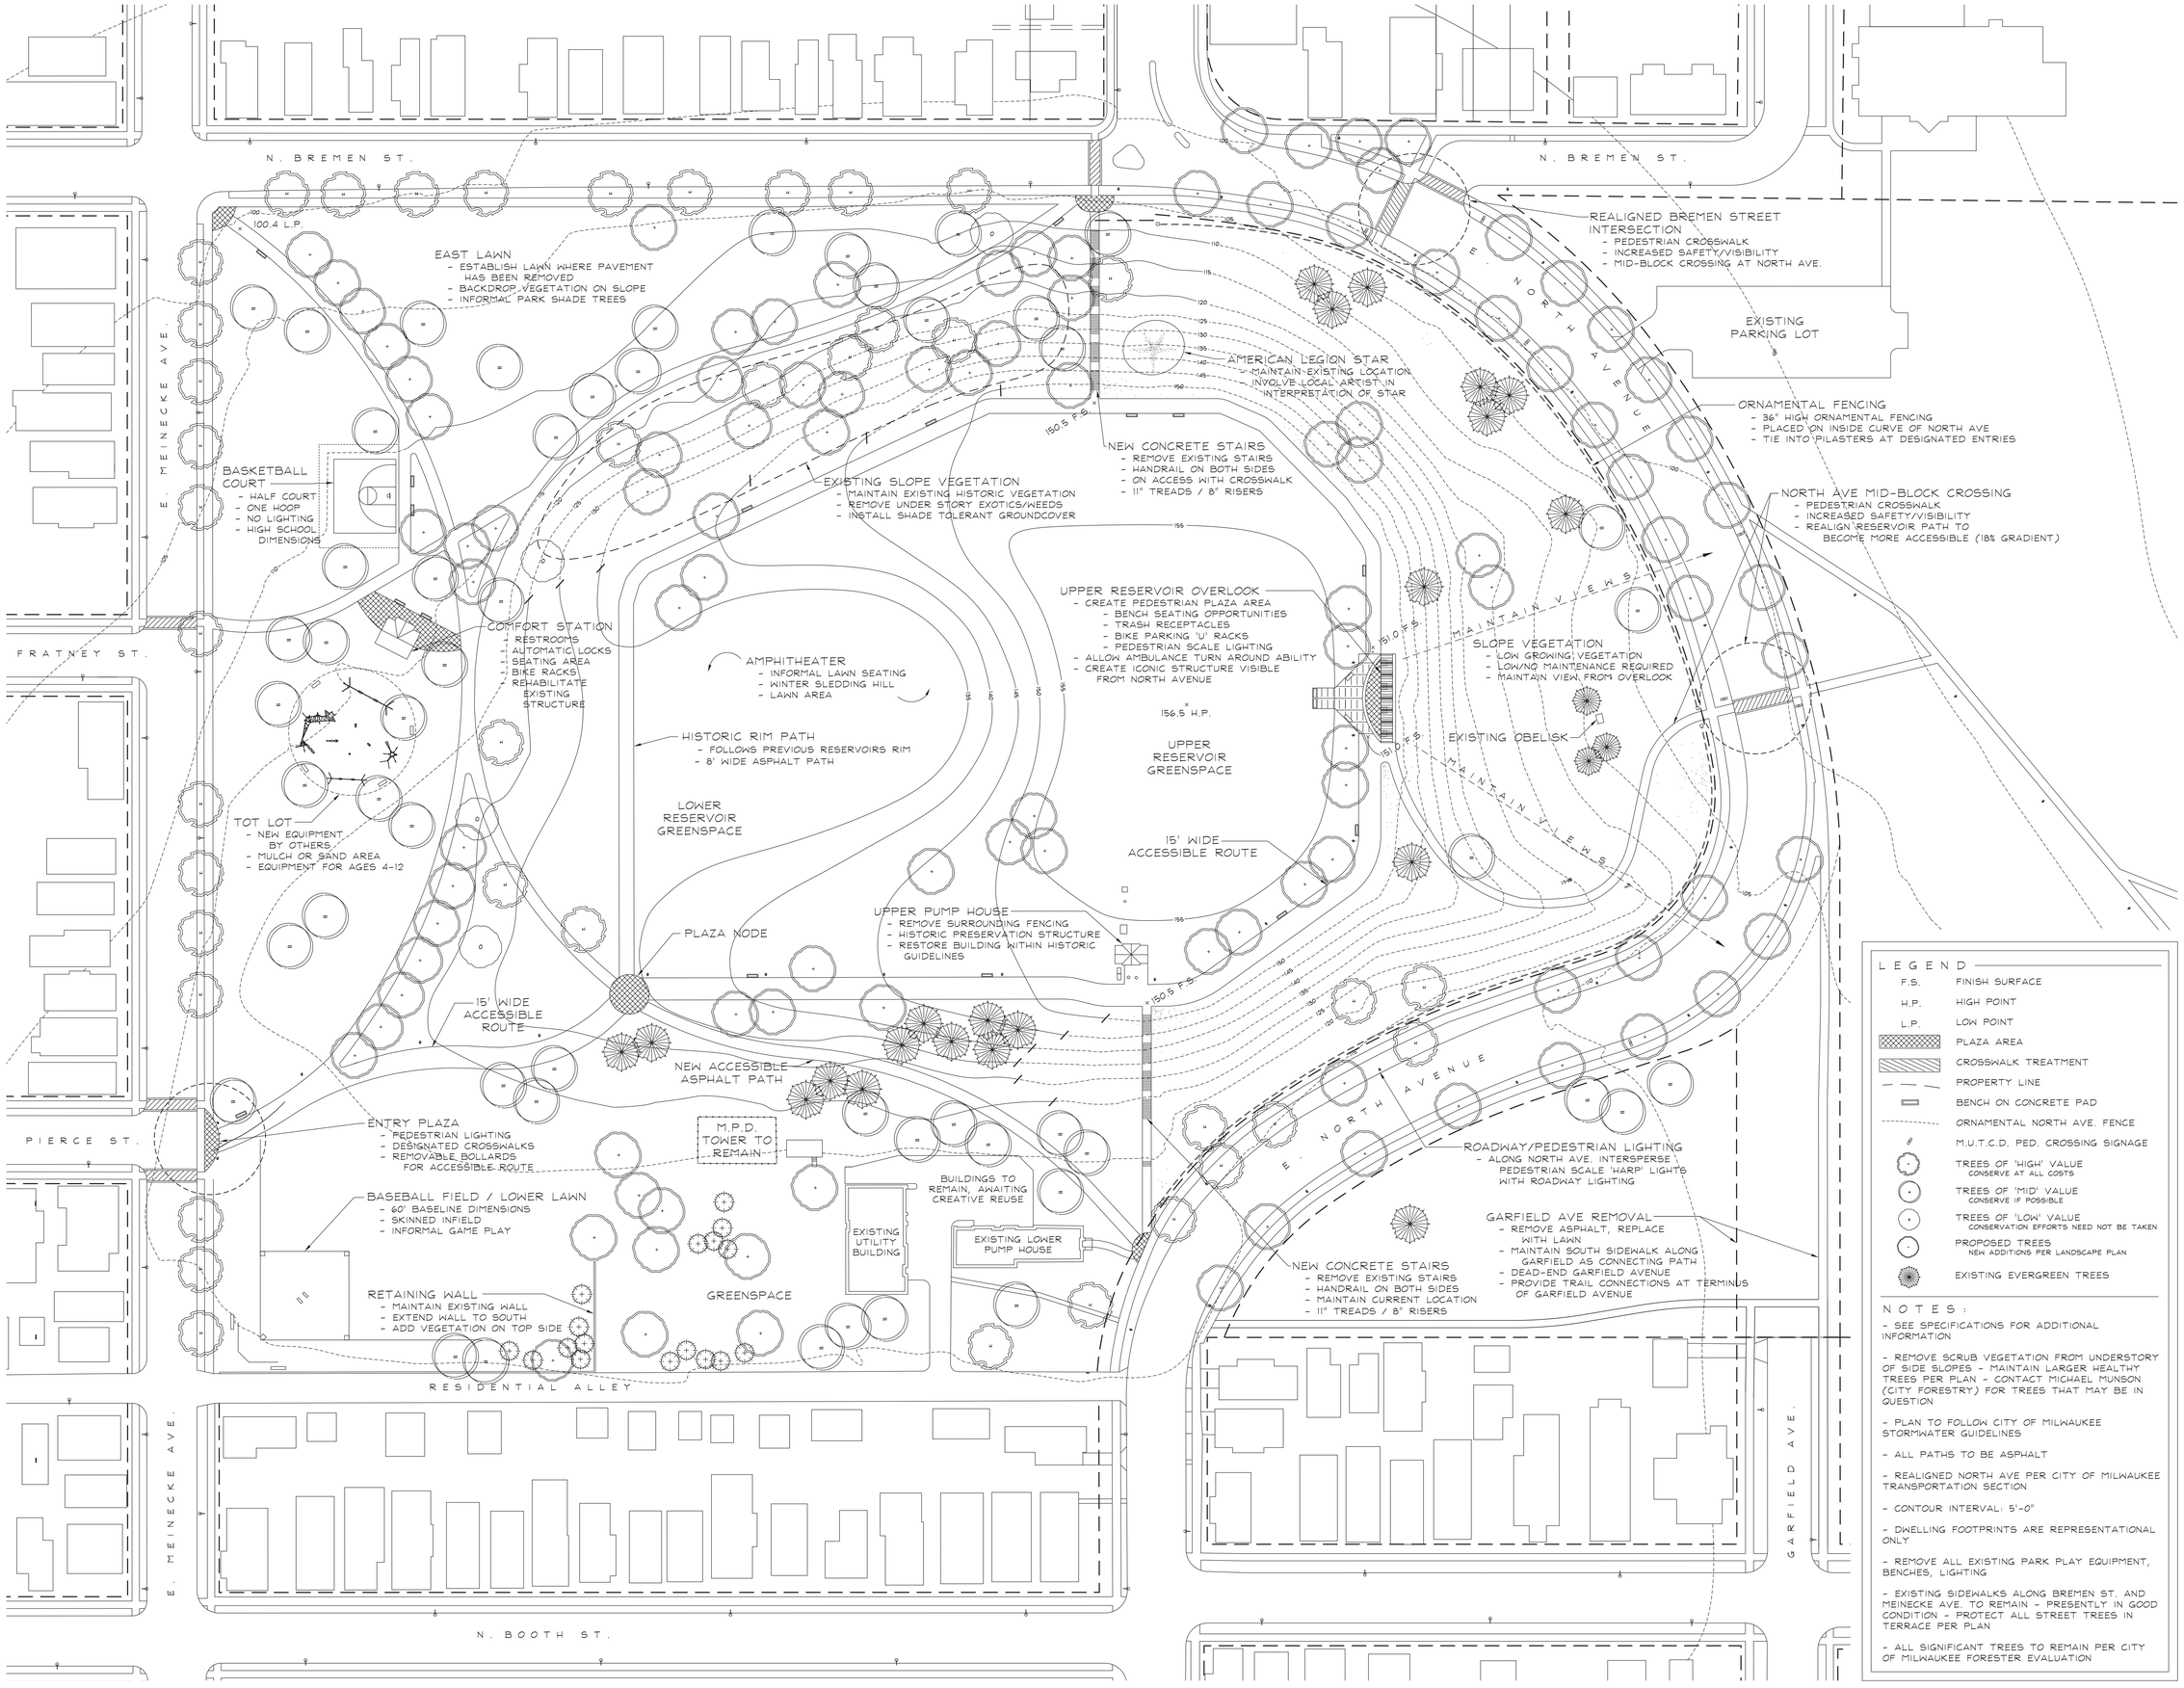

SCHREIBER / ANDERSON ASSOCIATES, INC

KILBOURN RESERVOIR MASTERPLAN
MASTER PLAN

LEGEND

F.S.	FINISH SURFACE
H.P.	HIGH POINT
L.P.	LOW POINT
	PLAZA AREA
	CROSSWALK TREATMENT
	PROPERTY LINE
	BENCH ON CONCRETE PAD
	ORNAMENTAL NORTH AVE. FENCE
	M.U.T.C.D. PED. CROSSING SIGNAGE
	TREES OF 'HIGH' VALUE — CONSERVE AT ALL COSTS
	TREES OF 'MID' VALUE — CONSERVE IF POSSIBLE
	TREES OF 'LOW' VALUE — CONSERVATION EFFORTS NEED NOT BE TAKEN
	PROPOSED TREES — NEW ADDITIONS PER LANDSCAPE PLAN
	EXISTING EVERGREEN TREES

NOTES:

- SEE SPECIFICATIONS FOR ADDITIONAL INFORMATION
- REMOVE SCRUB VEGETATION FROM UNDERSTORY OF SIDE SLOPES - MAINTAIN LARGER HEALTHY TREES PER PLAN - CONTACT MICHAEL MUNSON (CITY FORESTRY) FOR TREES THAT MAY BE IN QUESTION
- PLAN TO FOLLOW CITY OF MILWAUKEE STORMWATER GUIDELINES
- ALL PATHS TO BE ASPHALT
- REALIGNED NORTH AVE PER CITY OF MILWAUKEE TRANSPORTATION SECTION
- CONTOUR INTERVAL: 5'-0"
- DWELLING FOOTPRINTS ARE REPRESENTATIONAL ONLY
- REMOVE ALL EXISTING PARK PLAY EQUIPMENT, BENCHES, LIGHTING
- EXISTING SIDEWALKS ALONG BREMEN ST. AND MEINECKE AVE. TO REMAIN - PRESENTLY IN GOOD CONDITION - PROTECT ALL STREET TREES IN TERRACE PER PLAN
- ALL SIGNIFICANT TREES TO REMAIN PER CITY OF MILWAUKEE FORESTER EVALUATION

Milwaukee Water Works
Milwaukee, Wisconsin

SEPT 23 2005
1612.03

N

0 20 40 80

Milwaukee Water Works